award / Apr 16, 2009 3:16pm / 060688_GDP_REV_sht03.dwg; Layout1

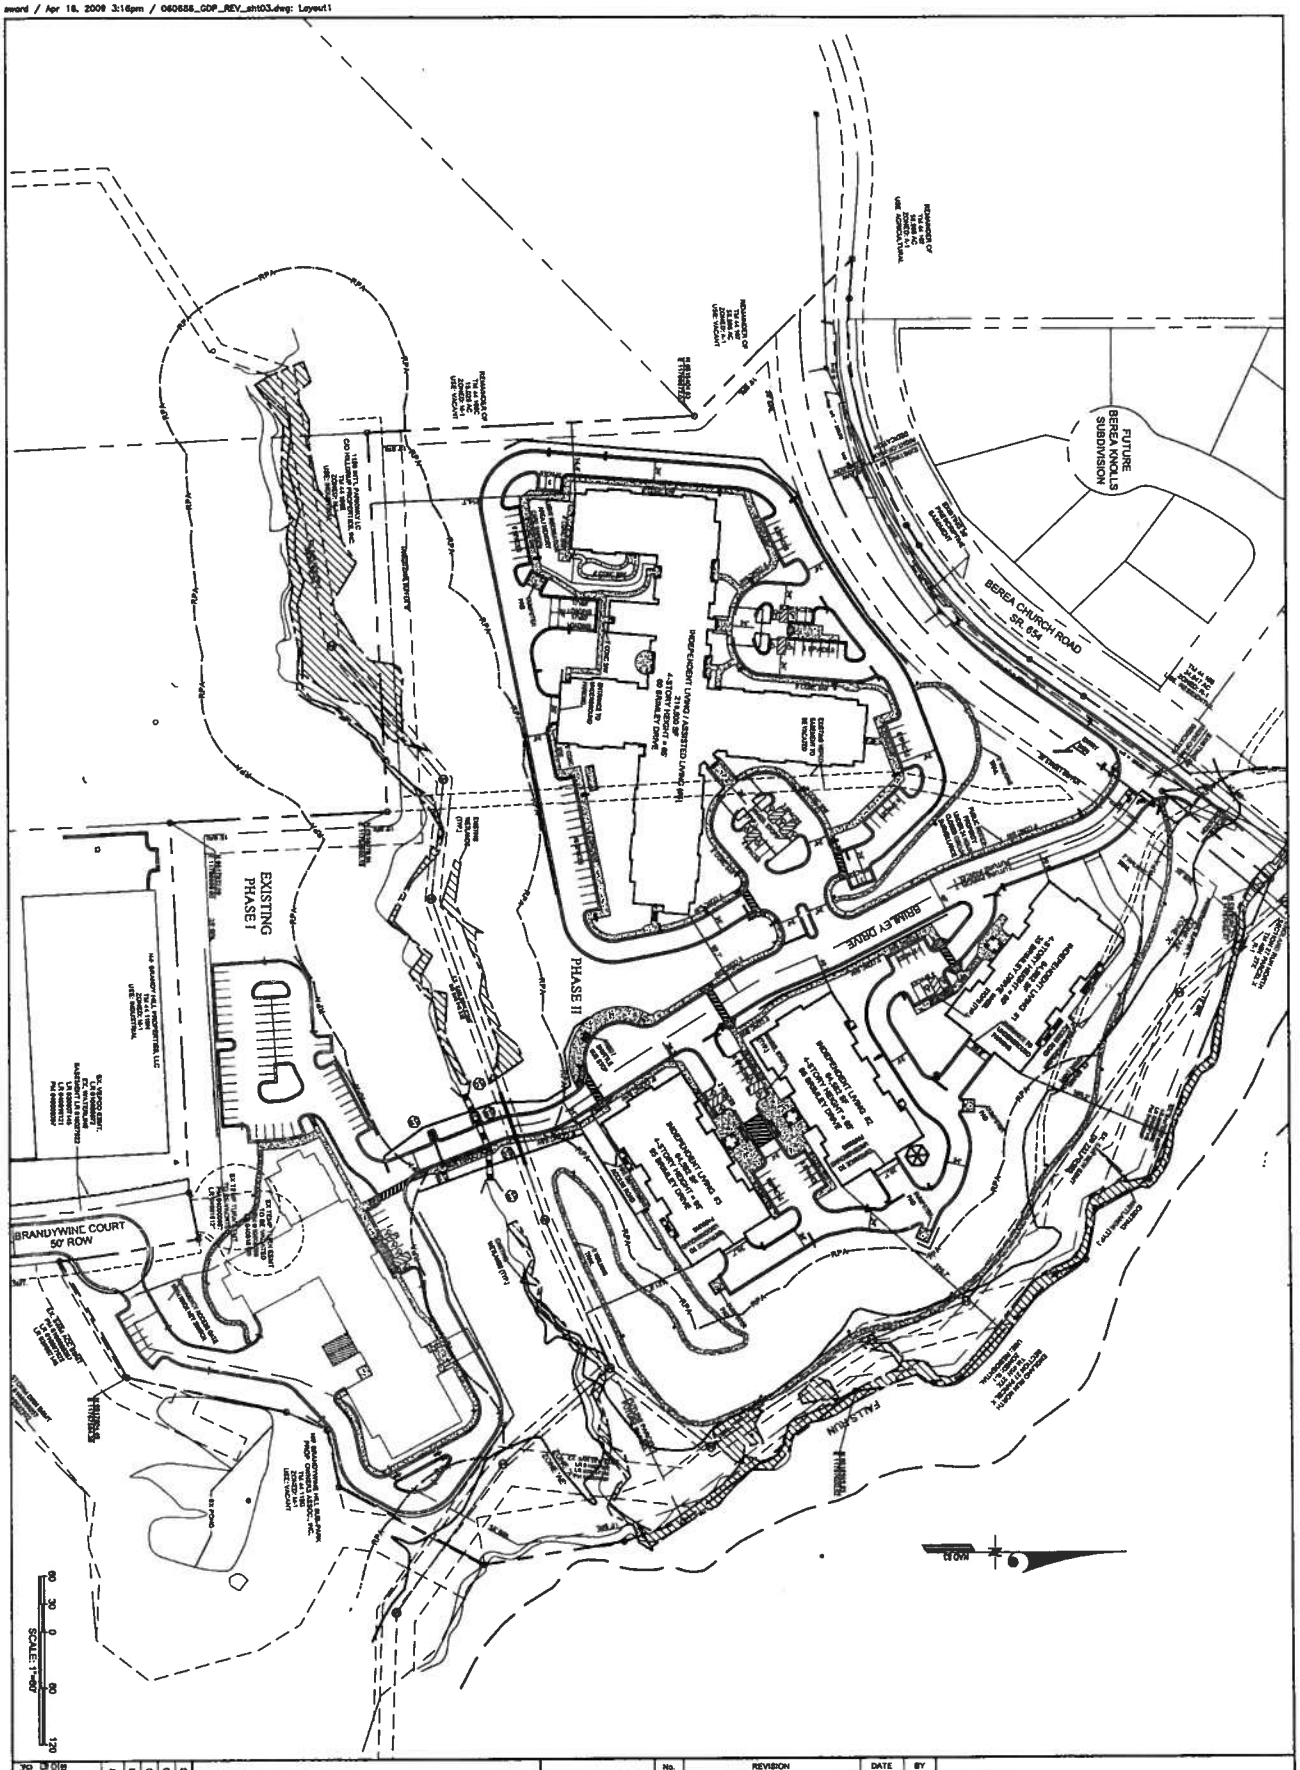

LAYOUT PLAN - PHASE II

STAFFORD NURSING HOME GENERALIZED DEVELOPMENT PLAN

FALMOUTH-HARTWOOD MAGISTERIAL DISTRICT
STAFFORD COUNTY, VA

COMMONWEALTH OF VIRGINIA — WILLIAM S. PYLE — Lic. No. 027550 — PROFESSIONAL ENGINEER — 4/17/09

No.	REVISION	DATE	BY

GREENHORNE & O'MARA
CONSULTING ENGINEERS
1227 CENTRAL PARK BLVD., FREDERICKSBURG, VA 22401
PHONE: (540) 785-2528 FAX: (540) 785-4814
FLORIDA • GEORGIA • MARYLAND • NORTH CAROLINA • PENNSYLVANIA • VIRGINIA • WEST VIRGINIA
www.g-and-o.com

DESIGN	SLM / MBT
DRAWN	SCW
CHECKED	WSP
DATE	APRIL 2009
SCALE	1" = 60'
SHEET	3 OF 3
COUNTY PLAN No.	-
G&O No.	0686 GDP REV