BranchHighways

rda

Stafford Co. Department of Public Works

VDOT Project: 0652-089-R23, C-501

Truslow Road (Route 652) Realignment and Safety Improvement

March 5, 2015 Scale: 0 25' 50'

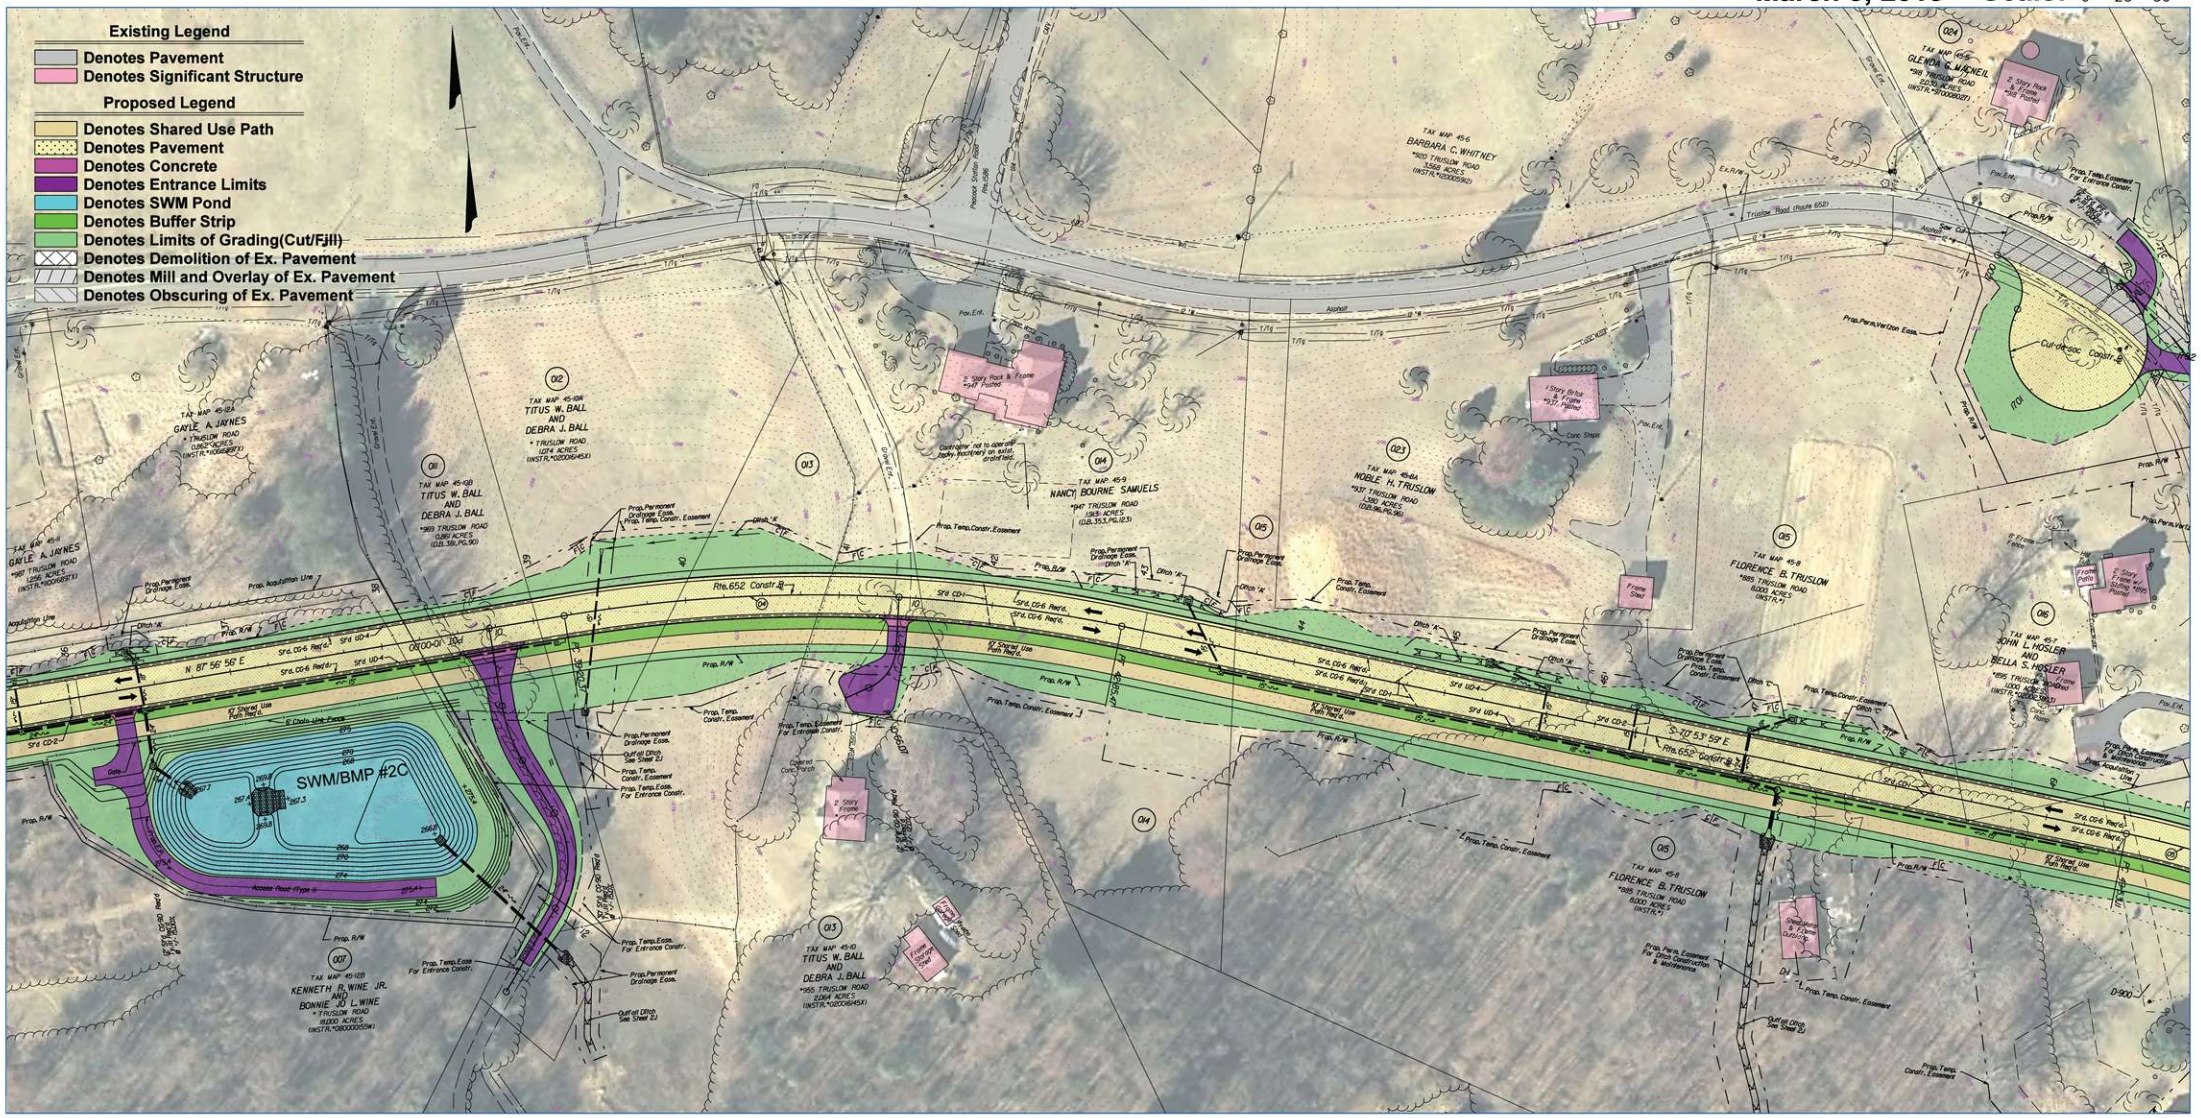
Existing Legend
Denotes Pavement
Denotes Significant Structure
Proposed Legend
Denotes Shared Use Path
Denotes Pavement
Denotes Concrete
Denotes Entrance Limits
Denotes SWM Pond
Denotes Buffer Strip
Denotes Limits of Grading(Cut/Fill)
Denotes Demolition of Ex. Pavement
Denotes Mill and Overlay of Ex. Pavement
Denotes Obscuring of Ex. Pavement
SWM/BMP #2C
Rte.652 Constr.
N 87°56'56" E
S 87°53'59" E
Truslow Road (Route 652)
TAX MAP 45-6
BARBARA C. WHITNEY
TAX MAP 45-9
NANCY BOURNE SAMUELS
TAX MAP 49-8A
NOBLE H. TRUSLOW
TAX MAP 49-8
FLORENCE B. TRUSLOW
TAX MAP 45-10
TITUS W. BALL AND DEBRA J. BALL
TAX MAP 45-10A
TITUS W. BALL AND DEBRA J. BALL
TAX MAP 45-12A
GAYLE A. JAYNES
TAX MAP 45-12B
KENNETH R. WINE JR. AND BONNIE JO L. WINE
TAX MAP 49-7
JOHN L. HOSLER AND BELLA S. HOSLER
TAX MAP 49-7A
GLENDA C. MACNEIL
Cul-de-sac Constr.
Prop. Temp. Constr. Easement
Prop. Permanent Drainage Easement
Prop. Temp. Easement For Entrance Constr.
Prop. Perm. Easement For Utility Construction & Maintenance
Prop. Perm. Verizon Easement
Prop. Acquisition Line
Prop. R/W
Ex. R/W
Ditch 'A'
Ditch 'C'
Outfall Ditch (See Sheet 2)
Access Road (Type I)
Asphalt
Conc. Shoulder
Grass Ext.
Pav. Ext.
Prop. Pavement Widening
Prop. Shared Use Path Width
Prop. Temp. Easement
Prop. Temp. Constr. Easement
Prop. Temp. Easement For Entrance Constr.
Prop. Permanent Drainage Easement
Prop. Temp. Easement For Utility Construction & Maintenance
Prop. Temp. Easement For Utility Construction & Maintenance
Prop. Temp. Constr. Easement
Prop. Temp. Easement For Entrance Constr.
Prop. Temp. Easement For Entrance Constr.
Prop. Temp. Easement For Entrance Constr.
Prop. Temp. Easement For Entrance Constr.
Prop. Temp. Constr. Easement
Prop. Temp. Constr. Easement
Prop. Temp. Constr. Easement